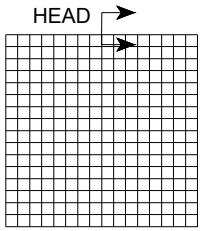

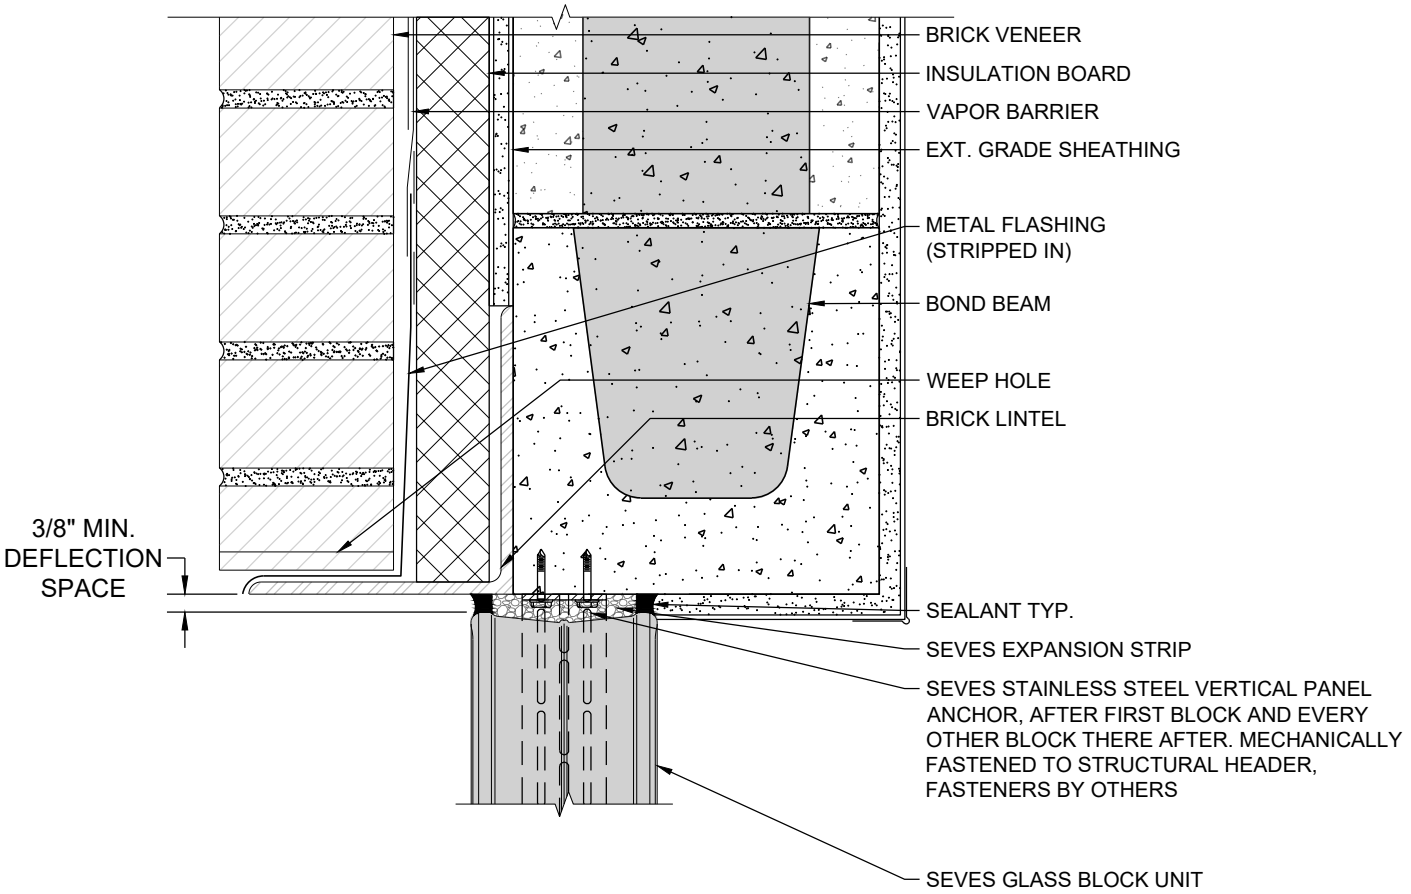

GLASS BLOCK IN CMU WALL WITH BRICK VENEER FINISH

CONFIDENTIAL – PROPRIETARY THESE DRAWINGS WERE CREATED BY AND REMAIN THE PROPERTY OF SEVES GLASS BLOCK S.R.O. UNAUTHORIZED DISCLOSURE, DISTRIBUTION OR COPYING OF THESE DRAWINGS IS STRICTLY PROHIBITED. THE FOLLOWING DETAILS ILLUSTRATE DESIGN INTENT; VARIATIONS MAYBE ACCEPTABLE. PLEASE CONTACT SEVES GLASS BLOCK TECHNICAL DEPARTMENT FOR FURTHER CONSULTATION.

SEVES GLASS BLOCK

PROJECT: PREMIERE™ CONSTRUCTION DETAIL		
TITLE: HEAD - GLASS BLOCK IN CMU WALL WITH BRICK VENEER FINISH		
SCALE: 3"=1'-0"	DWG. NO.: PD-116	REV: 0
BY: MAI	DATE: 04/15/2020	SHEET: 1